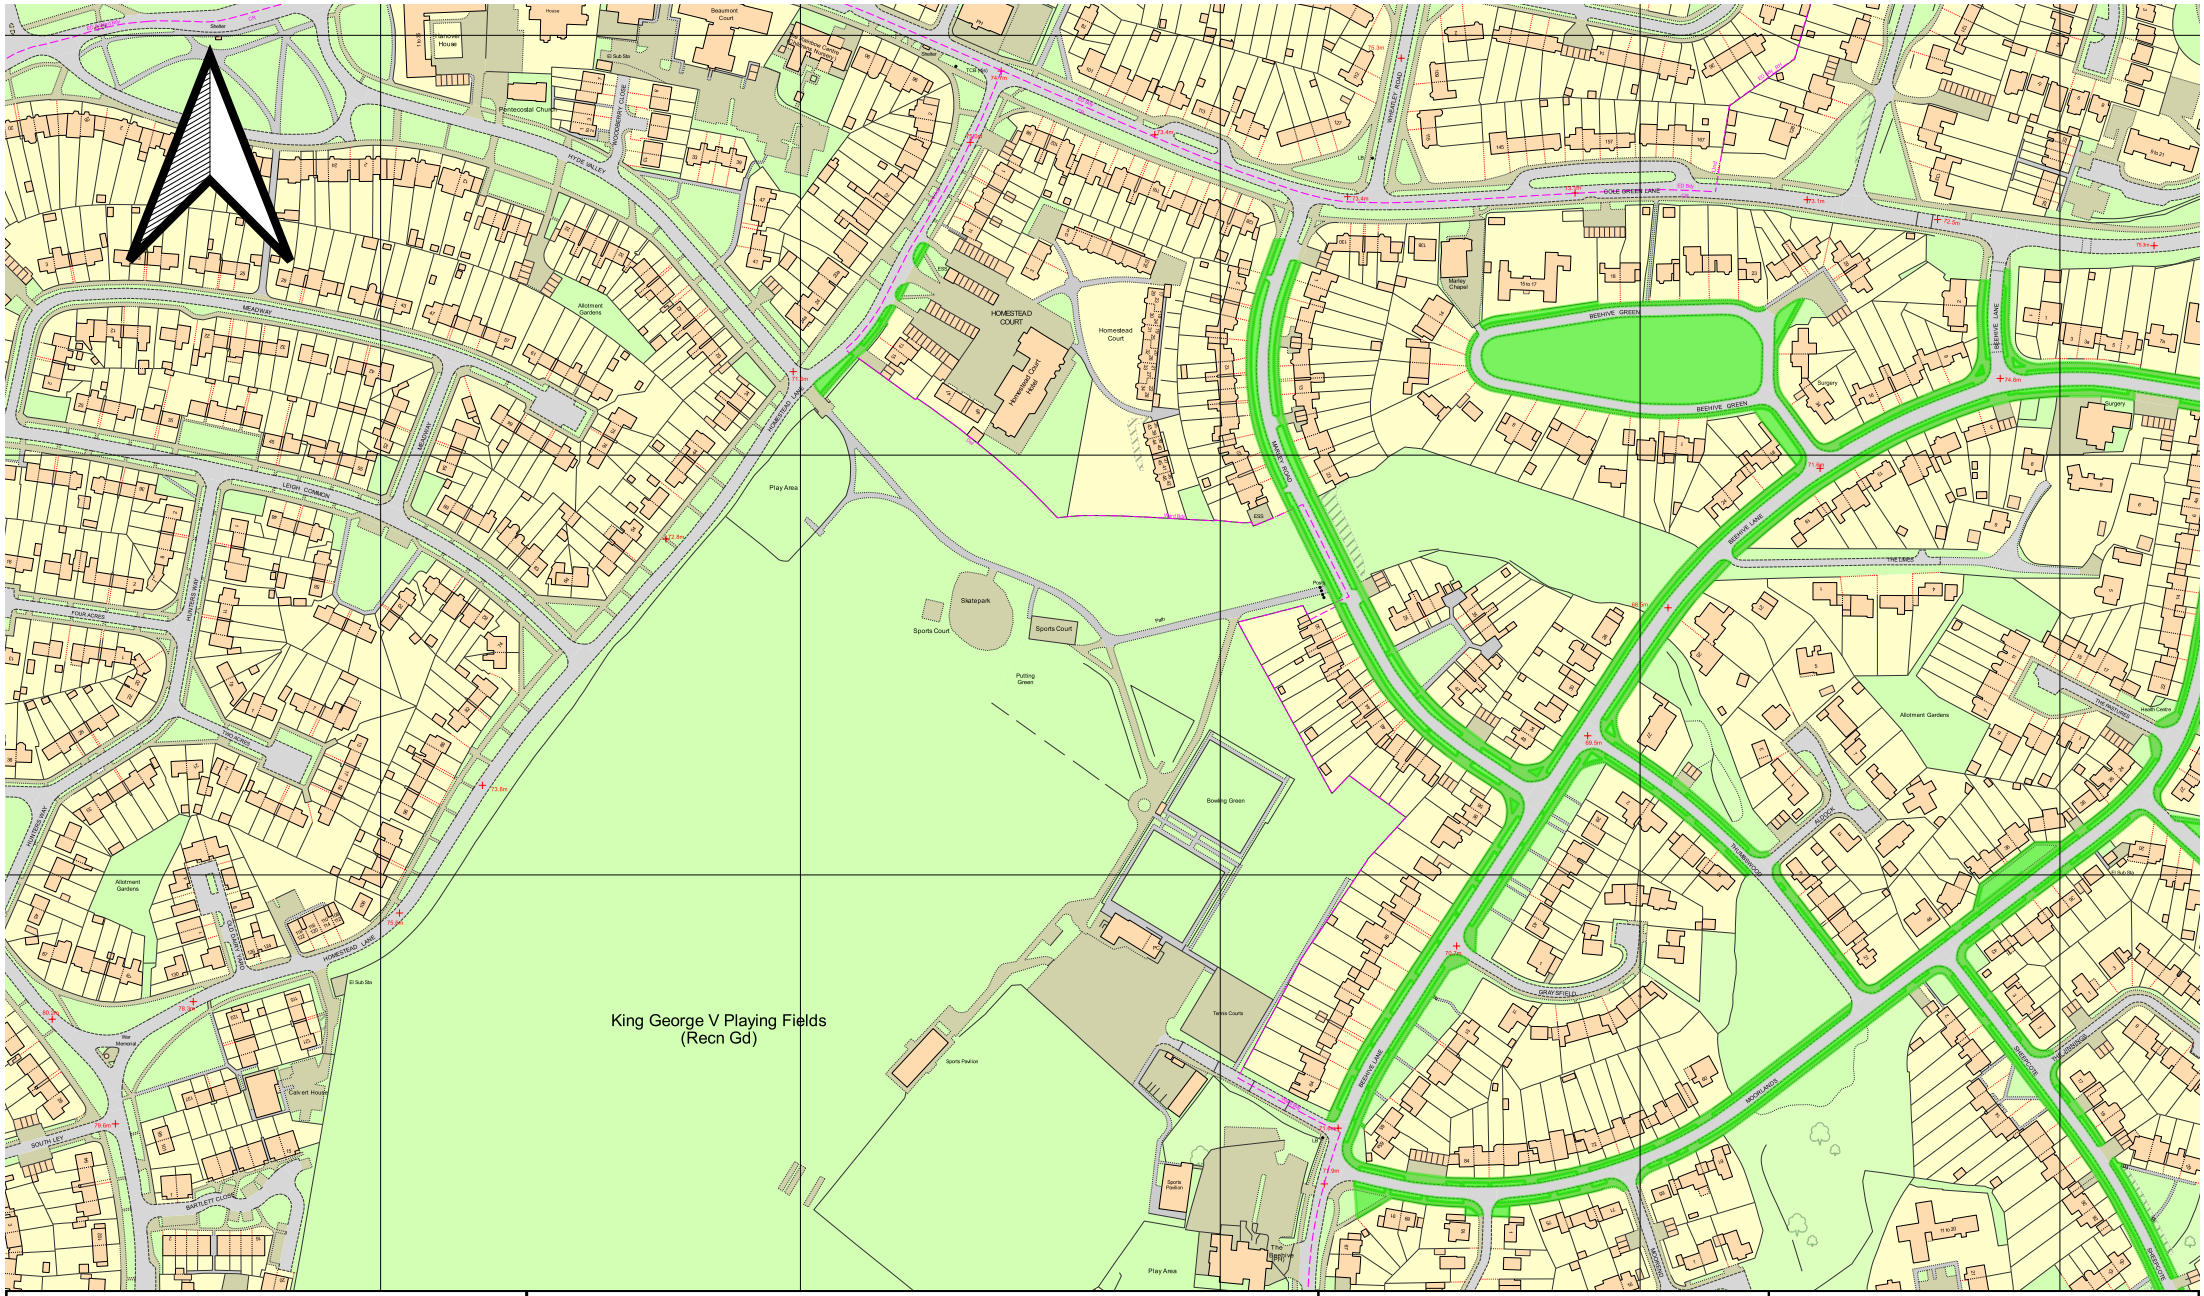

WELWYN HATFIELD

Council Offices, The Campus
Welwyn Garden City, Herts, AL8 6AE

Title: The Borough of Welwyn Hatfield (Various Roads, Howlands (South), Welwyn Garden City) (Prohibition of Stopping and Waiting on Verge or Footway) Order Plan 202X

Scale: 1:3600

Date: 22-06-2026

Project: Howlands South Consultation

Drawing Number: HWSV-2026-02

Drawn: Nick Turrell

Legend:

Proposed Verge and Footway Prohibition

© Crown Copyright. All rights reserved Welwyn Hatfield Borough Council LA100019547 2026