


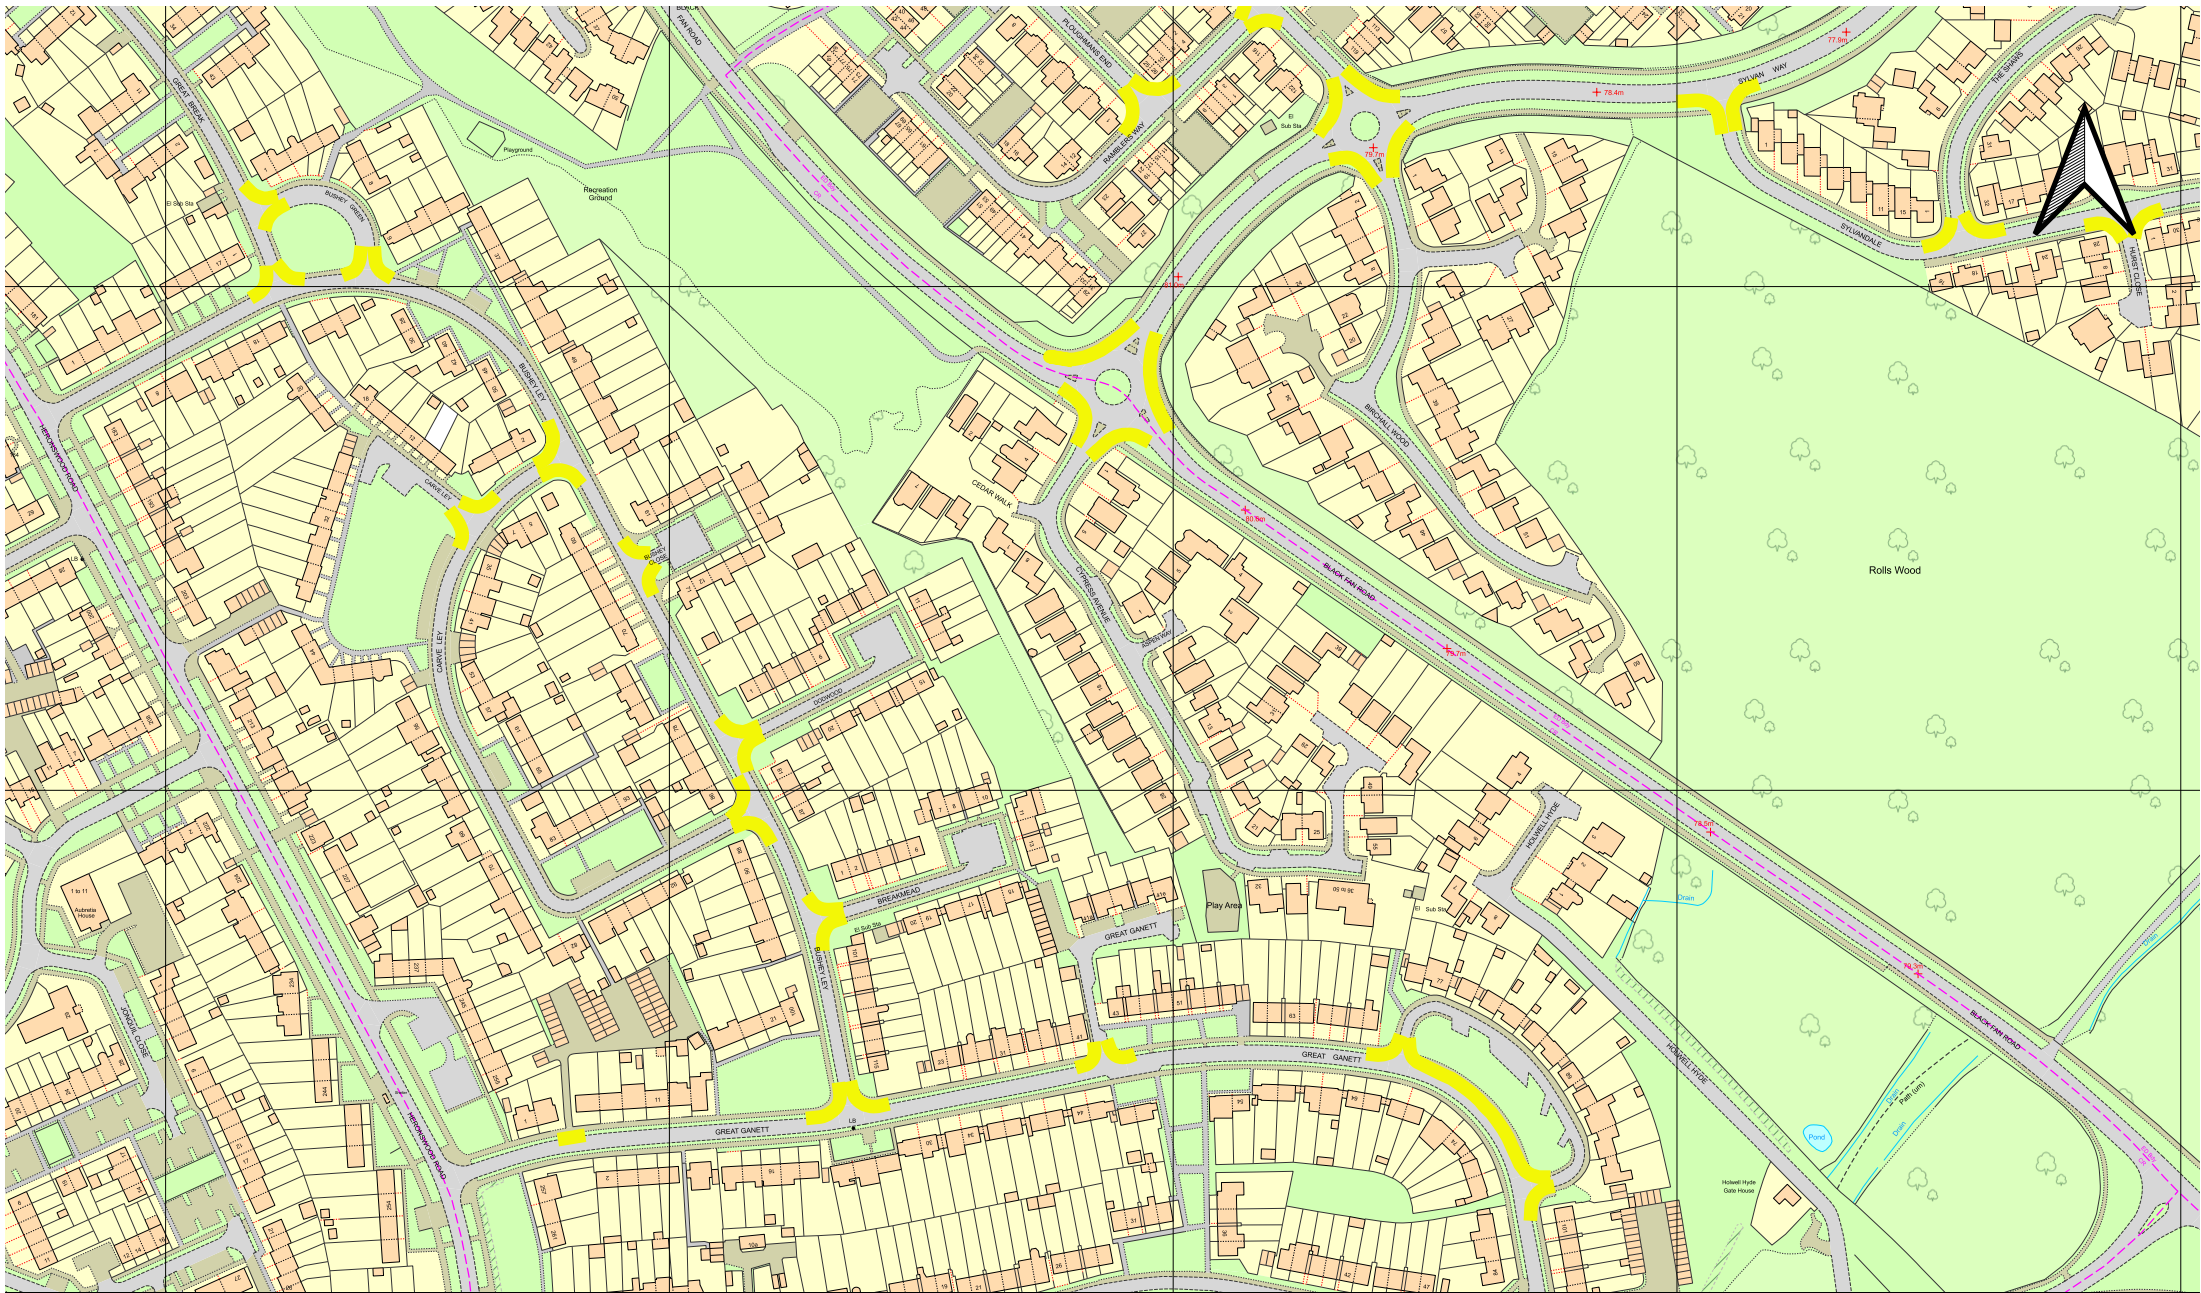

Council Offices, The Campus
Welwyn Garden City, Herts, AL8 6AE

Title: THE BOROUGH OF WELWYN HATFIELD (VARIOUS ROADS, PANSHANGER, WELWYN GARDEN CITY) (RESTRICTION OF WAITING) ORDER 202X

Project: PANSHANGER PARKING CONSULTATION

Drawing Number: 3 of 3
PANSNW3

Scale: 1:3000

Date: 15-10-2026

Drawn: Patrick Bepura

Legend:

 Proposed No Waiting At Any Time