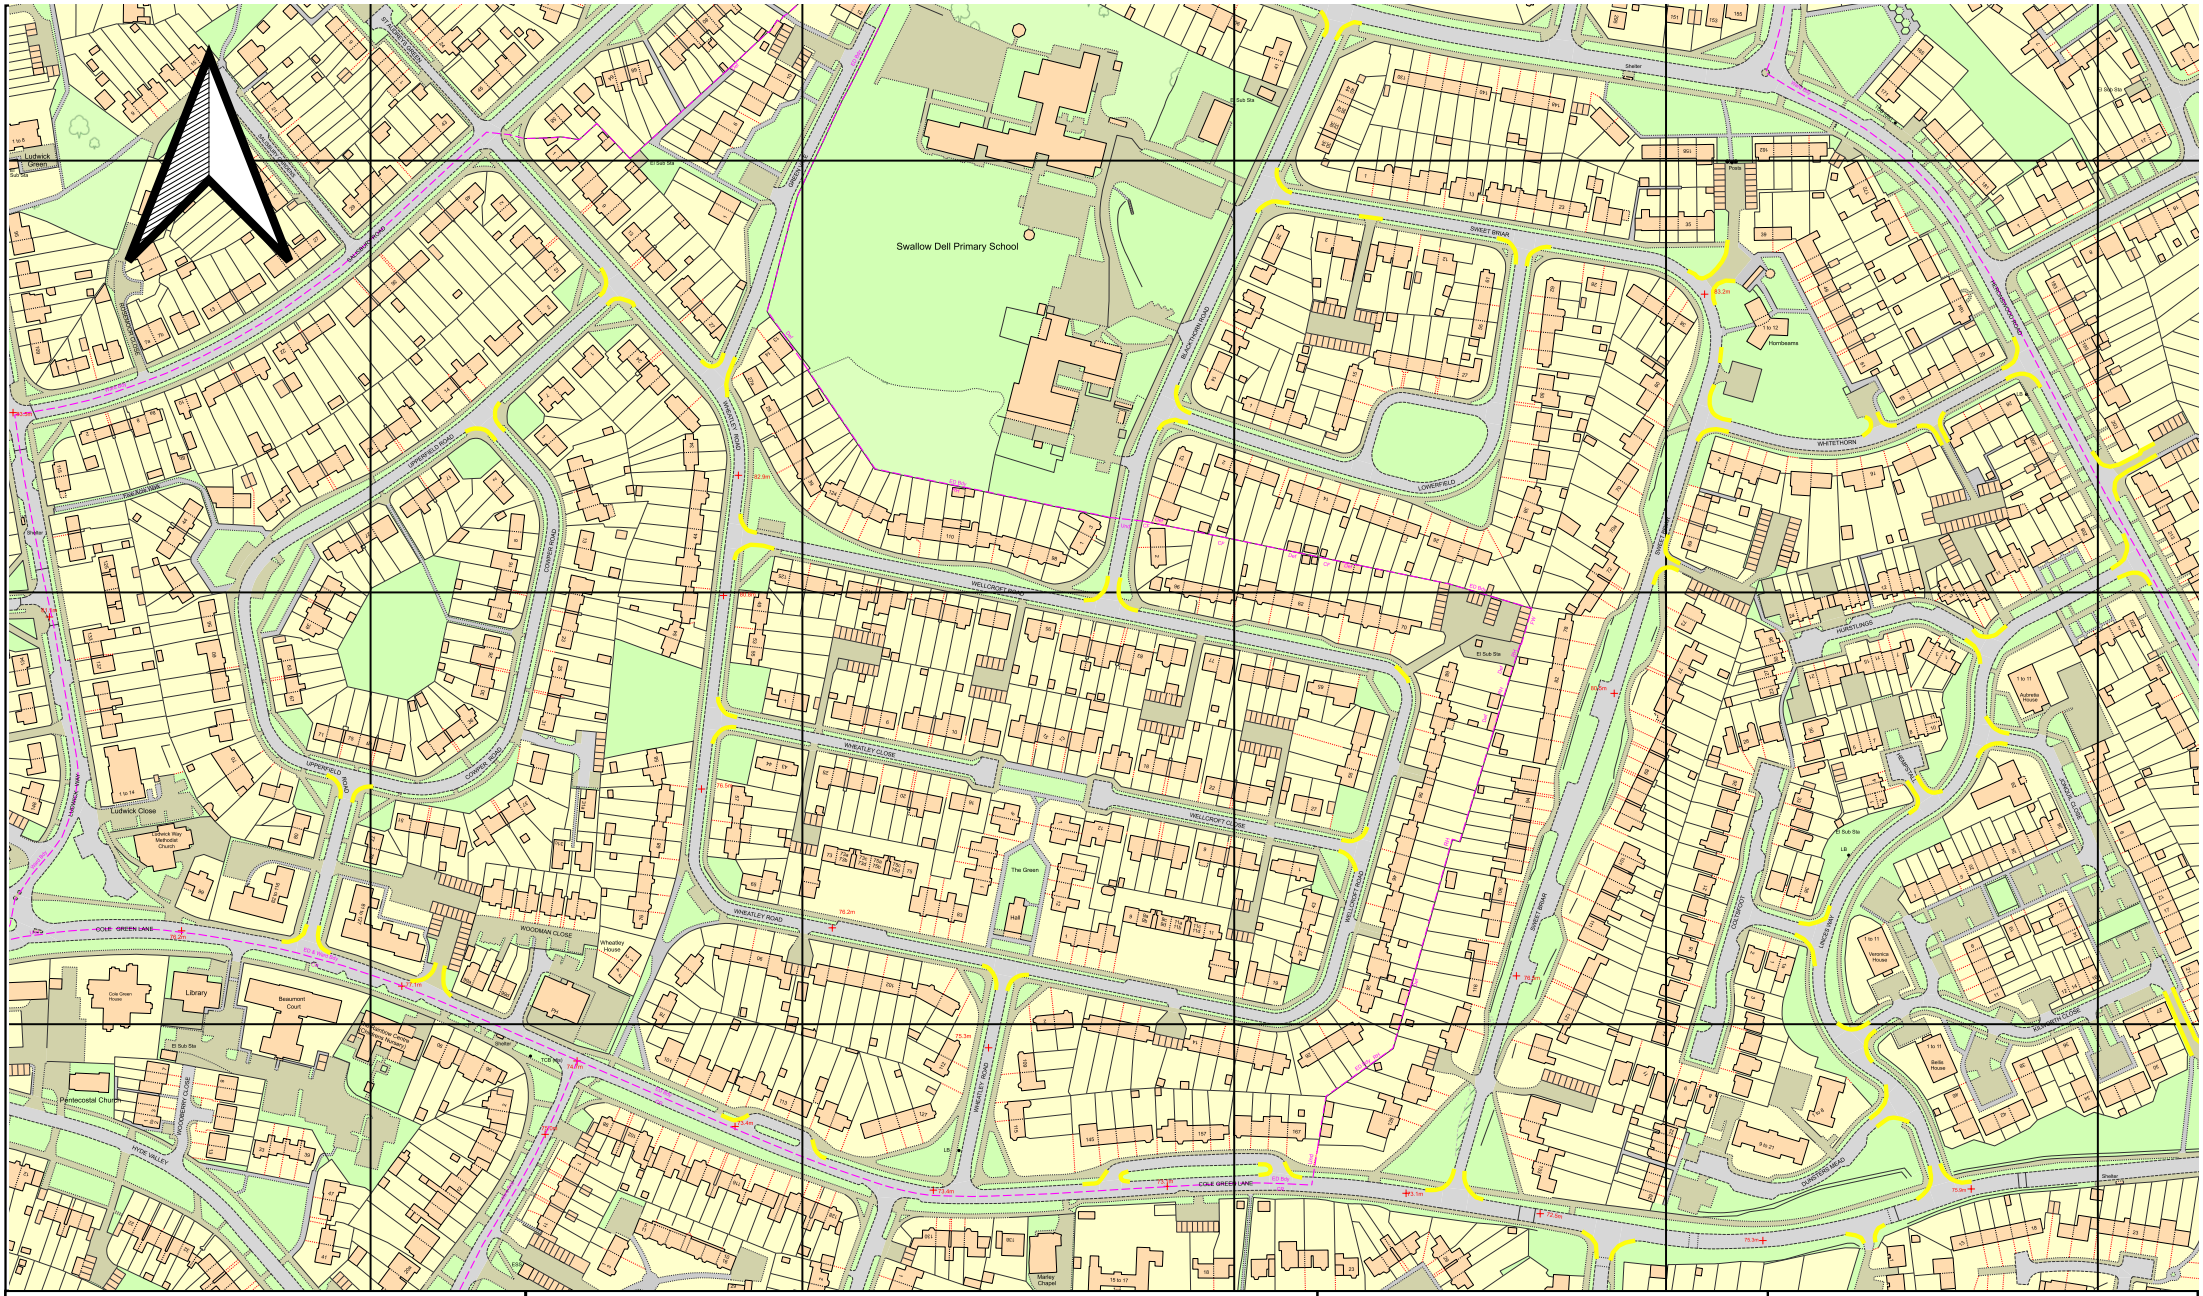

WELWYN HATFIELD

Council Offices, The Campus
Welwyn Garden City, Herts, AL8 6AE

Title:
THE BOROUGH OF WELWYN HATFIELD (VARIOUS ROADS,HOWLANDS NORTH, WELWYN GARDEN CITY) (RESTRICTION OF WAITING) ORDER 2025 (AMENDMENT) ORDER 202X

Scale: 1:2500

Date: 14-10-2026

Project: Howlands Ward

Drawing Number: WHW-20261-2

Drawn: Andy Clarke

Legend:

New No Waiting At Any Time

© Crown Copyright. All rights reserved Welwyn Hatfield Borough Council LA100019547 2026